



PORTLAND
4445 SW BARBON BLVD
PORTLAND, OREGON 97206
TEL: 503-255-1111
FAX: 503-255-1111
WWW.CIDPA.ORG

VERNONIA AIR PARK

VERNONIA, OREGON

DRAWN BY:
CHECKED BY:



DESIGNED DATE:

DRAWING TITLE:

NO. 000



RUNWAY EXTENSION

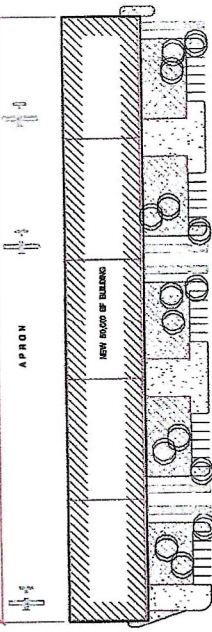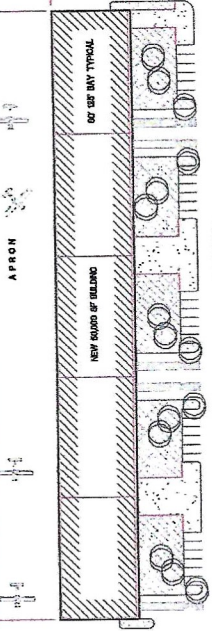

EXISTING AIRPORT ROAD

ARCHITECTURAL SITE PLAN
SCALE 1" = 50'

